TYPICAL CULVERT GRATE
DETAILS
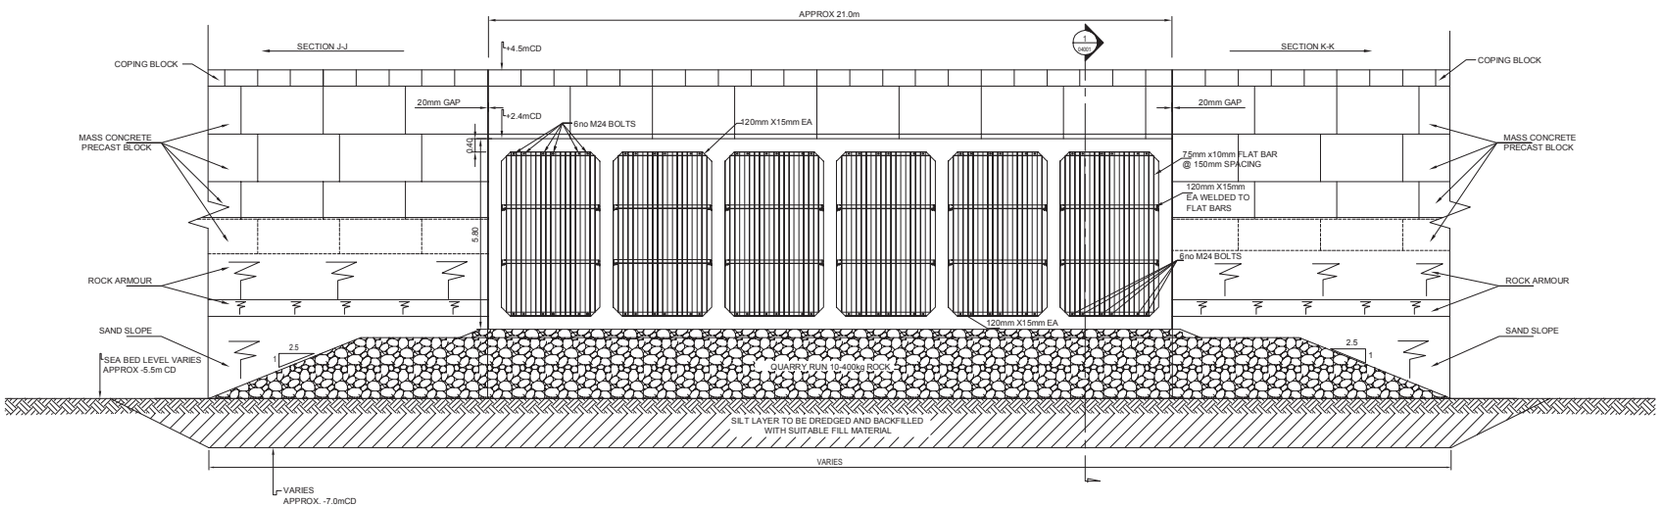
CULVERT GRATE ELEVATION-SEA SIDE VIEW